Each

Dart Aerospace Ltd. Thursday, 6/15/2006 1:48:12 PM Date: Kim Johnston User: **Process Sheet** : BASKET BASE ASSEMBLY (350) Customer : CU-DAR001 Dart Helicopters Services **Drawing Name** Job Number : 27577A : 10189 **Estimate Number** : NA : D2221 P.O. Number Part Number S.O. No. : NIA : 6/15/2006 D2221/D2235 This Issue **Drawing Number** : NC **Project Number** : N/A Prsht Rev. · NIA : LARGE FAB ASSY : F/B1 Type First Issue **Drawing Revision** :NIA : 27576A Material **Previous Run** : 7/10/2006 1 Um: **Due Date** Qty: Written By Checked & Approved By Est Rev:J 05.09.02 Comment **Additional Product** Job Number: Description: **Machine Or Operation:** Seq. #: D31661 1.0 Basket Hoop Comment: Qty.: 4.0000 Each(s)/Unit Total: 4.0000 Each(s) Pick: Description Batch **Qty Part Number** CPL 06.06.26 4 D3166-1 2.0 D22323 Comment: Qty.: 2.0000 Each(s)/Unit Total: 2.0000 Each(s) Pick: **Qty Part Number** Description Batch 2 D2232-3 Hinge bracket **82** CPL 06.06.26 Support Gusset (350 Bask 3.0 D2325 Comment: Qty.: 4.0000 Each(s)/Unit Total: 4.0000 Each(s)

Pick:

**Qty Part Number** D2325

Description Support Gusset 326 74/

CPL 06.06.26

4.0 D23273 Spacer Bushing



2 D2327-3 Bushing



Comment: Qty.: Total: 2.0000 Each(s)/Unit 2.0000 Each(s)

Pick: **Qty Part Number** Description

CPC 06-06-26

## **Dart Aerospace Ltd**

| W/O:         |      | WORK ORDER CHANGES |    |      |     |                                 |                          |  |  |  |  |  |
|--------------|------|--------------------|----|------|-----|---------------------------------|--------------------------|--|--|--|--|--|
| DATE         | STEP | PROCEDURE CHANGE   | Ву | Date | Qty | Approval<br>Mfg / Design<br>Mgr | Approval<br>QC Inspector |  |  |  |  |  |
|              |      |                    |    |      |     |                                 |                          |  |  |  |  |  |
|              |      |                    |    |      |     |                                 |                          |  |  |  |  |  |
| <del>`</del> |      |                    |    |      |     |                                 |                          |  |  |  |  |  |
|              |      |                    |    |      |     |                                 |                          |  |  |  |  |  |
|              |      |                    |    |      |     |                                 |                          |  |  |  |  |  |

| NCR: |      | WORK ORDER NON-CONFORMANCE (NCR) |                       |                                |                |                        |                        |                          |  |  |  |  |
|------|------|----------------------------------|-----------------------|--------------------------------|----------------|------------------------|------------------------|--------------------------|--|--|--|--|
|      |      | Description of NC                |                       | Corrective Action Section B    |                |                        | A                      |                          |  |  |  |  |
| DATE | STEP | Section A                        | Initial<br>Design Mgr | Action Description  Design Mgr | Sign &<br>Date | Verification Section C | Approval<br>Design Mgr | Approval<br>QC Inspector |  |  |  |  |
| 1111 |      |                                  |                       |                                |                |                        |                        |                          |  |  |  |  |
|      |      |                                  |                       |                                |                |                        |                        |                          |  |  |  |  |
|      | ,    |                                  |                       |                                |                |                        |                        |                          |  |  |  |  |
|      |      |                                  |                       |                                |                |                        |                        |                          |  |  |  |  |
|      |      |                                  |                       |                                |                |                        |                        | -                        |  |  |  |  |

| Part No:                         | PAR #: | Fault Category: N | ICR: | Yes No    | DQA:   | Date: |       |
|----------------------------------|--------|-------------------|------|-----------|--------|-------|-------|
| NOTE: Date & initial all entries |        |                   |      | QA: N/C C | losed: | Date: |       |
|                                  |        |                   |      |           |        |       | _ * . |

Thursday, 6/15/2006 1:48:13 PM Date: Kim Johnston User: **Process Sheet** Customer: CU-DAR001 Dart Helicopters Services Drawing Name: BASKET BASE ASSEMBLY (350) Part Number: D2221 Job Number: 27577A Job Number: Seq. #: **Machine Or Operation:** Description: D2581 Mounting Bracket 2.0000 Each(s)/Unit Total: Comment: Qty.: 2.0000 Each(s) Pick: **Qty Part Number** Description Batch CPL 06.06.26 Mounting Bracket 2 D2581 6.0 D34421 Comment: Qty.: 2.0000 Each(s) 2.0000 Each(s)/Unit Total: Pick: **Qty Part Number** Description 2 D3442-1 Shim CPC 06.06-26 7.0 M304EX07516F Expanded Metal Flat Stai Comment: Qty.: 39.6900 sf(s)/Unit Total: 39.6900 sf(s) Pick: **Qty Part Number** Description Batch CPC 06.06.28 36 sf M304EX0.75-16F Expanded Metal 8.0 M304TS0750W065 Comment: Qty.: 29.4000 f(s)/Unit Total: 29.4000 f(s) CPL Pick: 3/4" x 3/4" x 0.063 wall 304/316 SStubing Batch: MIOI30 9 --> 336.01 06-06-210 LARGE FABRICATION RESOURCE 1 LARGE FAB 1 9.0 Comment: LARGE FABRICATION RESOURCE 1 CPL 06.07.10 1-Cut D2235-1 Rib from D3166-1 Rib As Per Dwg D2235 2-Drill hole in D2221-3 as per Dwg D2221 3-Deburr 4-Remove all markings on material before welding 5-Weld as per Dwg D2221 using Welding Table and corner JigDeburr as required

# Dart Aerospace Ltd

| W/O: |      | WORK ORDER CHANGE | S  |      |     |                                 |                          |
|------|------|-------------------|----|------|-----|---------------------------------|--------------------------|
| DATE | STEP | PROCEDURE CHANGE  | Ву | Date | Qty | Approval<br>Mfg / Design<br>Mgr | Approval<br>QC Inspector |
|      |      |                   |    |      |     |                                 |                          |
|      |      |                   |    |      | ć.  |                                 |                          |

| 1    | WORK ORDER NON-CONFORMANCE (NCR) |                                  |                                |   |  |  |   |  |  |  |
|------|----------------------------------|----------------------------------|--------------------------------|---|--|--|---|--|--|--|
|      | Description of NC                |                                  | Corrective Action Section B    |   | Verification                                     | Annewal  |   |  |  |  |
| STEP | Section A                        | Initial<br>Design Mgr            | Action Description  Design Mgr | Sign &<br>Date                            | Section C  | Design Mgr   | Approval<br>QC Inspector  |  |  |  |
|      |                                  |                                  |                                |   |  |  |   |  |  |  |
|      |                                  |                                  |                                |   |  |  |   |  |  |  |
|      |                                  |                                  |                                |   |  |  |   |  |  |  |
|      |                                  |                                  |                                |   |  | T-   |   |  |  |  |
|      |                                  |                                  |                                |   |  |  |   |  |  |  |
|      |                                  |                                  |                                |   |  |  |   |  |  |  |
|      |                                  |                                  |                                |   |  |  | ,   |  |  |  |
|      | STEP                             | STEP Description of NC Section A | Section A Initial              | STEP Section A Initial Action Description | STEP Section A Initial Action Description Sign & | STEP Section A Initial Action Description Sign & Section C | STEP Section A Initial Action Description Sign & Section C Design Mgr |  |  |  |

| Part No:                         | PAR #: | Fault Category: | _ NCR: | Yes No DQA:     | Date: 06/07/34 |
|----------------------------------|--------|-----------------|--------|-----------------|----------------|
| NOTE: Date & initial all entries |        | •               | ÷      | QA: N/C Closed: | Date:,         |

Thursday, 6/15/2006 1:48:13 PM Date: User: Kim Johnston **Process Sheet** Drawing Name: BASKET BASE ASSEMBLY (350) Customer: CU-DAR001 Dart Helicopters Services Job Number: 27577A Part Number: D2221 Job Number: Seq. #: **Machine Or Operation:** Description: DDIMENSIONAL & WELDING INSPECTION 10.0 QC9/6 Comment: DDIMENSIONAL & WELDING INSPECTION 06-07-10 11.0 POWDER COATING POWDER COATING **Comment: POWDER COATING** Powder Coat White Gloss (Ref: 4.3.5.1) as per QSI 005 4.3 QC3 INSPECT POWDER COAT/CHEMICAL CONVERSION 12.0 Comment: INSPECT POWDER COAT/CHEMICAL CONVERSION 13.0 HAND FINISHING RESOURCE #1 Comment: HAND FINISHING RESOURCE #1 Seal support gusset seam with white sikaflex-291 Batch: H161193 SAD 06:07:12 Expiry date: \_ 14.0 DC DOCUMENT CONTROL Comment: DOCUMENT CONTROL W 06.01.12 Inspection Level 21 Job Completion

## **Dart Aerospace Ltd**

| W/O:    |              |                                | WO                 | RK ORDER CHANGES               | 3              |        |        |                                 |                         |
|---------|--------------|--------------------------------|--------------------|--------------------------------|----------------|--------|--------|---------------------------------|-------------------------|
| DATE    | STEP         | PR                             | OCEDURE CHAN       | IGE                            | Ву             | Date   | Qty    | Approval<br>Mfg / Design<br>Mgr | Approva<br>QC Inspecto  |
|         |              |                                |                    |                                |                |        |        |                                 |                         |
| NCR:    |              |                                | WORK ORDE          | R NON-CONFORMAN                | CE (NCF        | ₹)     |        |                                 |                         |
|         |              | Description of NC              |                    | Corrective Action Section B    |                | Vorifi | cation | Approval                        | Annroyal                |
| DATE    | STEP         | Description of NC<br>Section A | Initial Design Mgr | Action Description  Design Mgr | Sign &<br>Date | & Sect | ion C  | Approval<br>Design Mgr          | Approval<br>QC Inspecto |
|         |              |                                |                    |                                |                |        |        |                                 | ·                       |
|         |              |                                |                    |                                |                |        |        |                                 |                         |
|         |              | -                              |                    |                                |                |        |        |                                 |                         |
|         |              |                                |                    |                                |                |        |        |                                 |                         |
|         |              |                                |                    |                                | ,              |        | _      |                                 |                         |
| Part No | ):           | PAR #:                         | Fault Category     | : NCR:                         | Yes No         | DQA:   |        | Date: _                         |                         |
| NOTE: D | ate & initia | l all entries                  |                    |                                | QA: N/C C      | losed: |        | Date:                           |                         |

H:\forms\Quality Assurance\approved forms\NCRWO revC



| DESIG | ™<br>BW | DRAWN BY<br>PH | DART AEROSPACE LTD<br>HAWKESBURY, ONTARIO, CANADA      |        |
|-------|---------|----------------|--|--------|
| CHECK | KED     | APPROVED 44    | DRAWING NO.  | REV. F |
|       | A       | M              | D2221 SHEET  | 1 OF 3 |
| DATE  |         |                | TITLE  | SCALE  |
| 05.0  | 6.07    |                | BASKET BASE ASSEMBLY (350)                             | NTS    |
| O     | 100     | 95.11.21       | SEPARATE BASKET AND LID                                |        |
| D     |         | 96.06.21       | CHANGE LATCH   |        |
| Ε     |         | 01.04.19       | CHANGE HINGE   |        |
| F     |         | 05.06.07       | ADD SHIM UNDER HINGES,<br>ADD HOLES FOR SPLIT LID BASK | ETS    |

RELEASED 05.08.19

### PARTS LIST FOR D2221 BASKET BASE ASSEMBLY

| PART NO | QUANTITY | LENGTH                               | LENGTH | DESCRIPTION    |
|---------|----------|--------------------------------------|--------|----------------|
|         |          | Α                                    | В      |                |
| D2221-1 | 2        | <del></del>                          | 96.00  | RIB            |
| D2221-3 | 2        | ************************************ | 25.50  | RIB            |
| D2221-5 | 2        | 18.88                                |        | RIB            |
| D2221-7 | 1        | 55.25                                |        | RIB            |
| D2232-3 | 2        | N/A                                  | N/A    | HINGE PLATE    |
| D2235-1 | 4        | N/A                                  | N/A    | RIB            |
| D2325   | 4        | N/A                                  | N/A    | SUPPORT GUSSET |
| D2327-3 | 2        | N/A                                  | N/A    | BUSHING        |
| D2581   | 2        | N/A                                  | N/A    | MTG BRKT       |
| D3442-1 | 2        | N/A                                  | N/A    | SHIM           |

SHOP COPY 45° RETURN TO ENGINEERING

D2221-1/-3/-5/-7

CUT LENGTH/SHAPE PER DIAGRAM AND PARTS LIST

UNCONTROLLED COPY SUBJECT TO AMENDMEN

MATERIAL: AISI 304/316 SS, 3/4 X 3/4 X 0.060 WALL SQUARE (REF. DART SPEC M304TS0.750W.060)


TOLERANCES ARE PER DART QSI 018 UNLESS OTHERWISE NOTED 3)

4) ALL DIMENSIONS ARE IN INCHES

DRILL Ø0.257 HOLES ONLY WHEN ASSEMBLING D2221 BASE WITH D2989-041/-043 BASKET LID


Copyright @ 1994 by DART AEROSPACE LTD

THIS DOCUMENT IS PRIVATE AND CONFIDENTIAL AND IS SUPPLIED ON THE EXPRESS CONDITION THAT IT IS NOT TO BE USED FOR ANY PURPOSE OR COPIED OR COMMUNICATED TO ANY OTHER PERSON WITHOUT WRITTEN PERMISSION FROM DART AEROSPACE LTD.

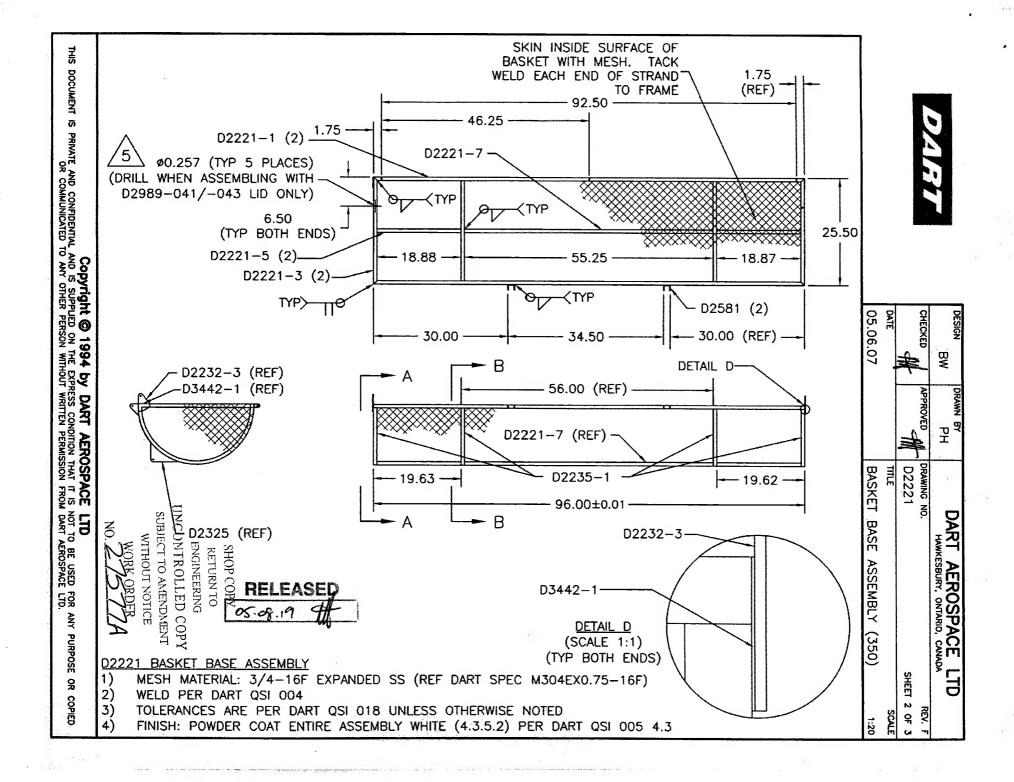




| DESIGN BW | DRAWN BY | DART AEROSPA<br>HAWKESBURY, ONTARIO |             |       |              |     |
|-----------|----------|-------------------------------------|-------------|-------|--------------|-----|
| CHECKED   | APPROVED | DRAWING NO. D2221                   | <del></del> | SHEET | REV.<br>3 OF |     |
| DATE      |          | TITLE                               | 127         |       | SÇA          | LE  |
| 05.06.07  |          | BASKET BASE ASSEMBLY                | (350)       |       | 1            | :8: |

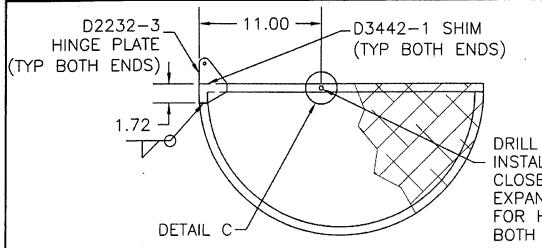

DRILL 3/8 HOLE AND INSTALL D2327-3 USING CLOSEST SPACE IN EXPANDED METAL FOR HOLE LOCATION BOTH ENDS

#### SECTION A-A SAME BOTH END RIBS

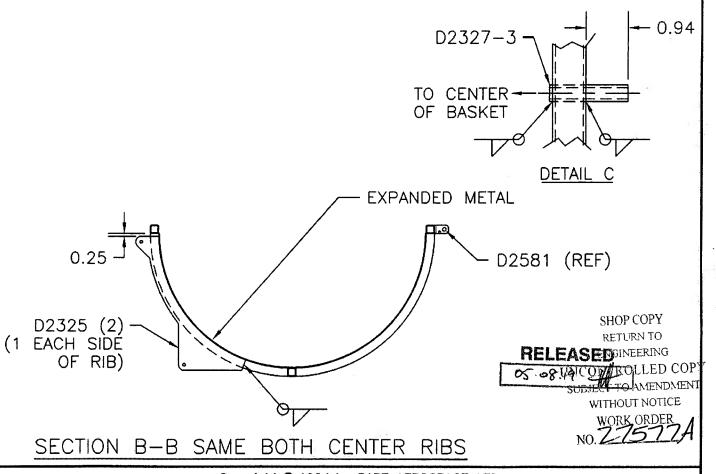

Copyright © 1994 by DART AEROSPACE LTD

THIS DOCUMENT IS PRIVATE AND CONFIDENTIAL AND IS SUPPLIED ON THE EXPRESS CONDITION THAT IT IS NOT TO BE USED FOR ANY PURPOSE OR COPIED OR COMMUNICATED TO ANY OTHER PERSON WITHOUT WRITTEN PERMISSION FROM DART AEROSPACE LTD.

